


RELEASES			
ZONE	DESCRIPTION	DATE	APPROVED
01	CREATE FROM AP-C-48	05/29/12	

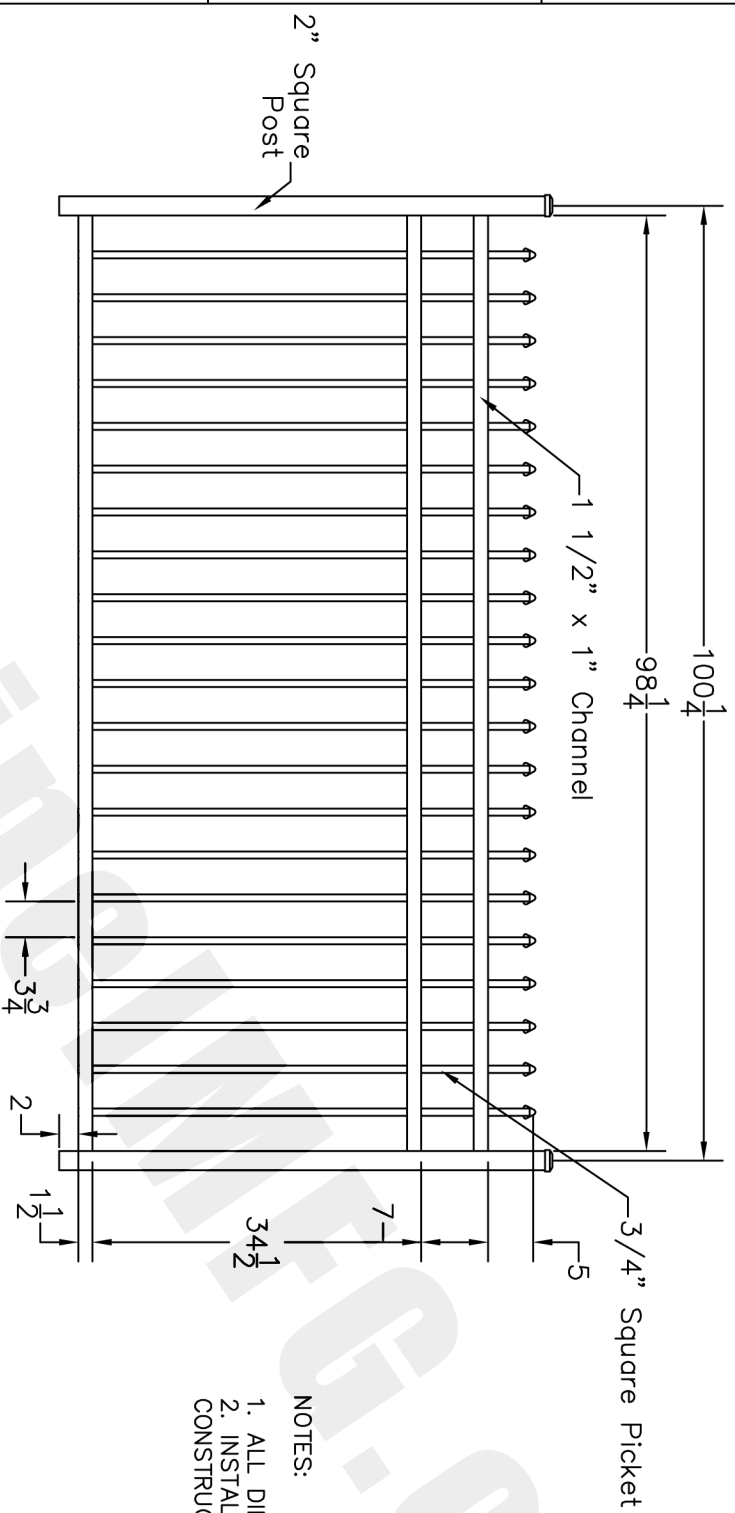

- NOTES:
1. ALL DIMENSIONS IN INCHES.
 2. INSTALL POSTS PER STANDARD CONSTRUCTION PRACTICES

SENTINEL MFG.
1527 HWY 711
LUMBERTON, NC 28358
(814) 404-7451

TOLERANCE UNLESS SPECIFIED

DRAWING:

COMMERCIAL GRADE
48" APPALACHIAN
DROP RAIL

X/X	=	$\pm 1/16$
.X	=	$\pm .05$
.XX	=	$\pm .025$
.XXX	=	$\pm .006$
ANGLE =		$\pm 0.5^\circ$

ANGLE = $\pm 0.5^\circ$

SIZE	DWG NO.
D	AP-C-48-DR
SCALE	DATE

SCALE	
-------	--

DATE _____

SHEET

© 2009. This drawing may not be altered or reproduced without the permission of SENTINEL MFG.